LANDGATE COPY OF ORIGINAL NOT TO SCALE 25/11/2025 10:16 AM Request number: 69084607
www.landgate.wa.gov.au

## Plan Information

| | |
|---|---|
| Tenure Type | Freehold |
| Plan Type | Deposited Plan |
| Plan Purpose | Subdivision |

## Plan Heading

LOTS 401-402

## Locality and Local Government

| | |
|---|---|
| Locality | BASSENDEAN |
| Local Government | TOWN OF BASSENDEAN |

## Planning Approval

| | |
|---|---|
| Planning Authority | Western Australian Planning Commission |
| Reference | 160199 |

## Survey Details

| | |
|---|---|
| Survey Method | Conventional Survey |
| Field Records | 154894 |
| Declared as Special Survey Area | No |

## Survey Certificate - Regulation 54

I hereby certify that this plan is accurate and is a correct representation of the:
(a) * survey; and/or
(b) * calculations and measurements;
[* delete if inapplicable]
undertaken for the purposes of this plan and that it complies with the relevant written law(s) in relation to which it is lodged.

RParker 2022.02.07 14:48:48 +08'00'

| | |
|---|---|
| RYAN JOSEPH PARKER<br>Licensed Surveyor | Date |

## Survey Organisation

| | |
|---|---|
| Name | PRO WEST SURVEYING |
| Address | OSBORNE PARK 6916 |
| Phone | 9242 8247 |
| Fax | 9242 8296 |
| Email | admin@prowestsurveying.com.au |
| Reference | JN: 3812 |

## Former Tenure

| New Lot / Land | Parent Plan Number | Parent Lot Number | Title Reference | Parent Subject Land Description |
|---|---|---|---|---|
| 401-402 | D48582 | LOT 57 | 1416-179 | |

PRO WEST SURVEYING LICENSED SURVEYORS
PO Box 1463, Osborne Park WA 6916
PH: (08) 9242 8247
FAX: (08) 9242 8296
E: admin@prowestsurveying.com.au

| ADDITIONAL SHEETS | SHEET | | SHEETS | VERSION NUMBER | DEPOSITED PLAN |
|---|---|---|---|---|---|
| ENDORSEMENT SHEET | 1 | OF | 2 | 1 | 418737 |

LANDGATE COPY OF ORIGINAL NOT TO SCALE 25/11/2025 10:16 AM Request number: 69084607
www.landgate.wa.gov.au

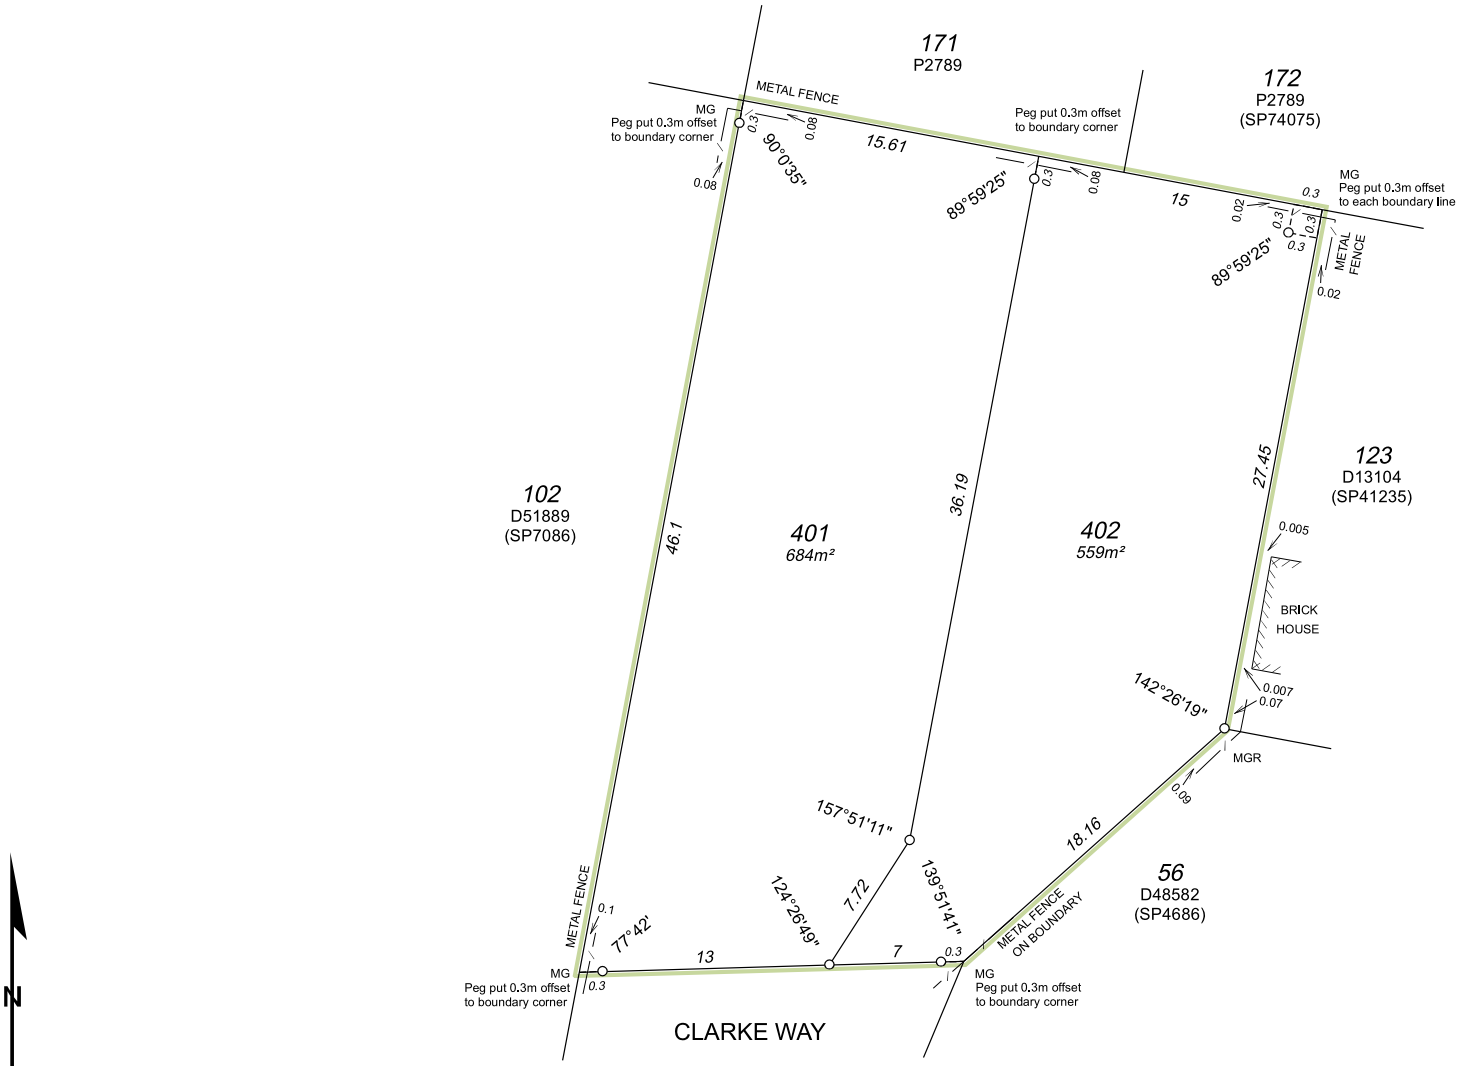


PRO WEST SURVEYING
LICENSED SURVEYORS
PO Box 1463, Osborne Park WA 6916
PH: (08) 9242 8247
FAX: (08) 9242 8296
E: admin@prowestsurveying.com.au

| ADDITIONAL SHEETS | SHEET | | SHEETS | VERSION NUMBER | DEPOSITED PLAN |
|---|---|---|---|---|---|
| ENDORSEMENT SHEET | 2 | OF | 2 | 1 | 418737 |

LANDGATE COPY OF ORIGINAL NOT TO SCALE 25/11/2025 10:16 AM Request number: 69084607

## Lodgement and Examination

| | |
|---|---|
| Lodgement Date | 07/02/2022 |
| Examination Date | 07/02/2022 |

## Western Australian Planning Commission

| | |
|---|---|
| Planning Approval | Yes |
| Reference | 160199 |

15-Feb-2022

Delegate under S. 16 P&D Act 2005 | Date

## In Order For Dealings

Subject To

16-Feb-2022

For Inspector of Plans and Surveys / Authorised Land Officers | Date

## Plan Approved

4.3.2022

Inspector of Plans and Surveys / Authorised Land Officer | Date



www.landgate.wa.gov.au